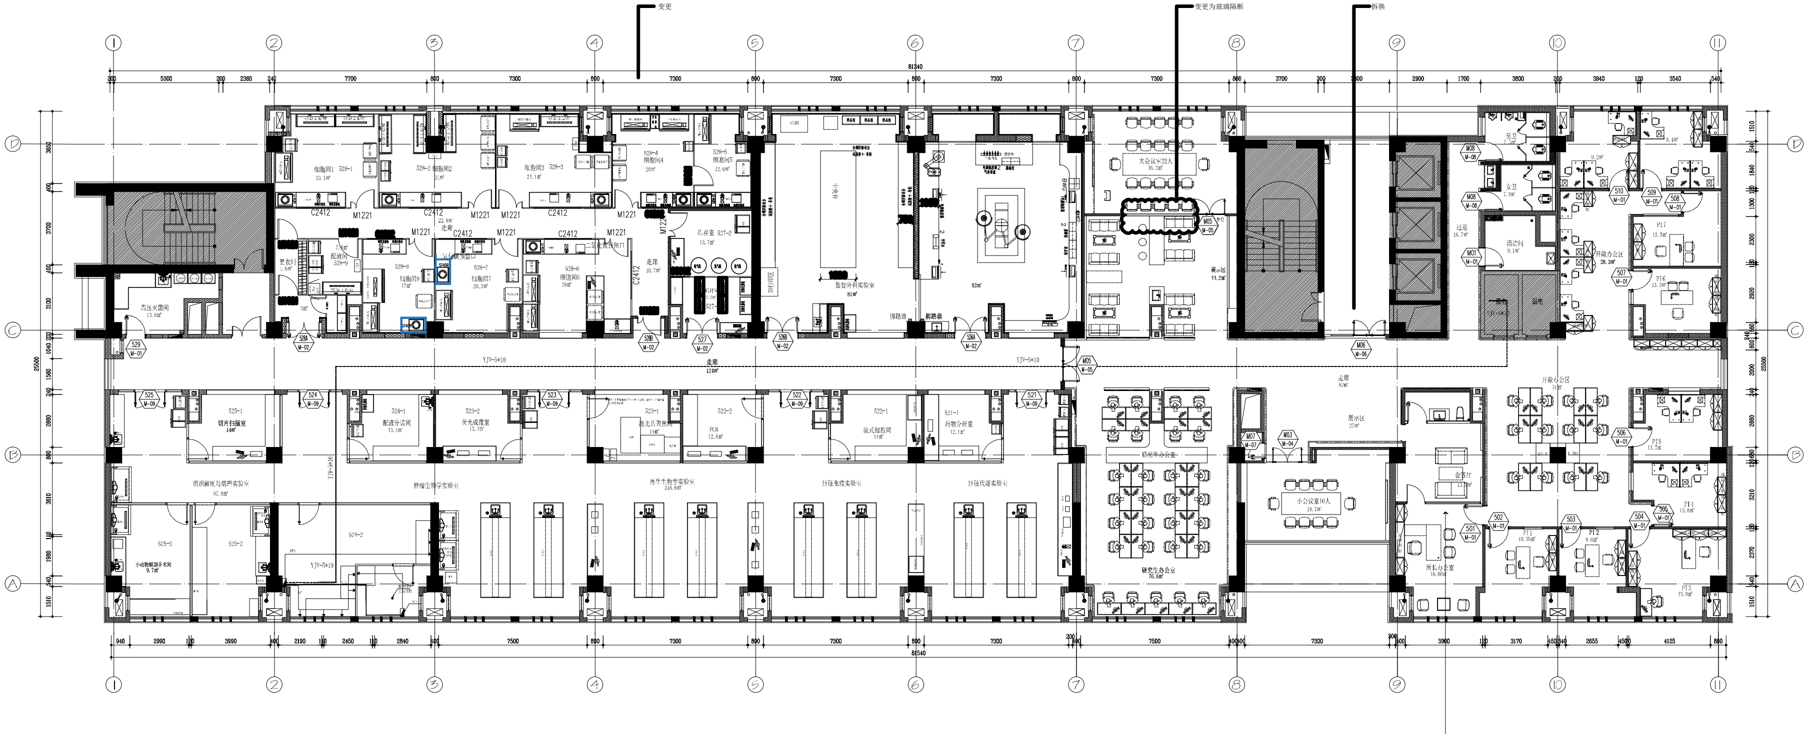
变更
变更为玻璃隔断
拆换
81340
2022年8月8日变更


名称 PAC
备注 明装壁挂
YJY-5X10
引自配电间
50A/3P
FU 2A
[redacted]
NP1 16A/2P KM1 N1 BV-3x4-JDG20 3kW 插座
NP2 16A 2P KM2 N2 BV-3x4-JDG20 3kW 插座
NP3 20A/2P KM3 N3 BV-3x4-JDG20 3kW UPS
NP2 16A/2P KM2 N2 BV-3x4-JDG20 3kW 备用
NP3 16A/2P KM3 N3 BV-3x4-JDG20 3kW 备用
NP3 20A/2P KM3 N3 BV-3x4-JDG20 3kW 备用

01
FF
FIXTURE FURNISHING PLAN
家具布置平面图 SCALE 1:100

Revision Number

No.	Notes:	Date:
5		
4		
3		
2		
1		

Issue Number

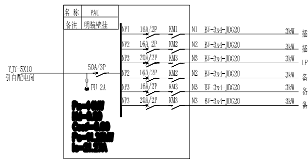No.	Notes:	Date:
5		

注明 General Notes:

The set of drawings by design institute not only for examination and approval, the use of budget;
Icon size required by the construction unit on-site verification, found false contact as soon as possible and design units;
This paper owned by the company, the company has all of its design. All the design without the written consent of the company's situation, not the whole or part of its copy and modify. To meet the requirements of each construction, the drawings can be modified in design and measurement;
Unless there are other aspects of the show, all dimensions are in millimeters. Please do not direct measurements of the drawings, if any question can verify the size;
The contractor is responsible for checking the scene size in case of need.

本套图纸暂未经设计院审批，仅用于概预算编制使用；

图示尺寸需经施工单位现场核实，发现不实之处尽快与设计单位联系；

此图纸归本公司所有，本公司保有其所有设计的版权。所有设计未经本公司书面同意的情况下，不得部分或整体对其进行复制及修改。为符合每次施工的要求，此图纸可在设计和测量上进行修改；

除非有其他方面的说明，所有尺寸都以毫米为单位。请不要对图纸进行直接测量，尺寸如有疑问可进行核实；

承包商在需要的情况下负责核实现场尺寸。

华翔飞建筑装饰
工程有限公司

Project Name
工程名称:

昌平区立汤路168号院3号
楼5层精装修改造项目

PROJECT No.
项目编号:

PROJECT MANAGER
项目负责: 刘爱霞

TECHNICAL LEADER
技术负责: 刘爱霞

DESIGNER
设计: 罗方亚

DRAW
绘图: 罗方亚

CHECK
校核: 苗强

AUDITED BY
审核: 韩觉北

DATE
日期: 2021.12.14

Drawing title
图名:

家具布置平面图

SHEET No.
图号: P-05

STAGE
阶段:施工图

SCALE
比例: 1:100@A1

NO.
序号: